INFORMATION CONTAINED ON THIS SHEET IS FOR PRELIMINARY PRICING PURPOSES ONLY, IS NOT TO BE USED FOR CONSTRUCTION AND IS SUBJECT TO FUTURE REVISIONS REQUIRED TO ADAPT THE BUILDING DESIGN TO THE LEXINGTON COUNTY SITE LOCATION.

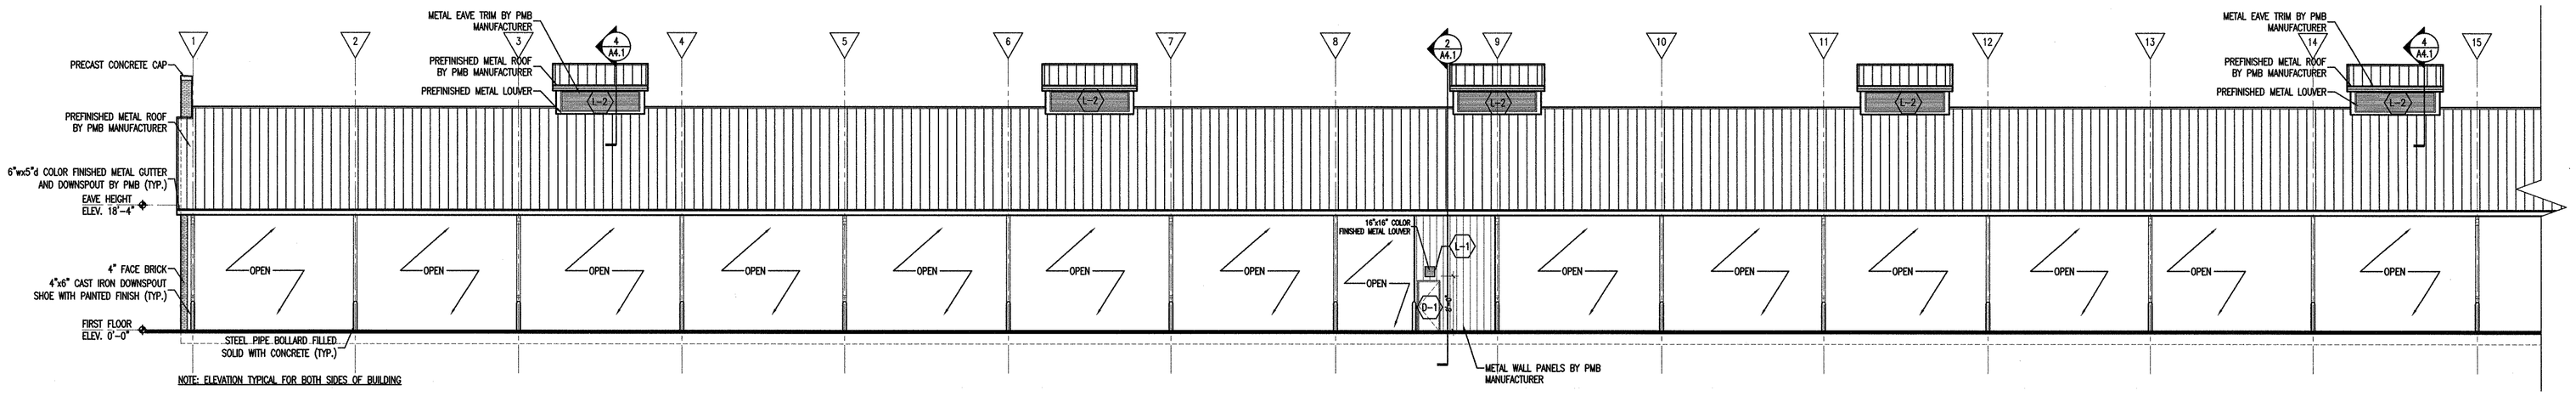

1 FARMERS' SHED #1 AND #2 ELEVATION
3/32"=1'-0"

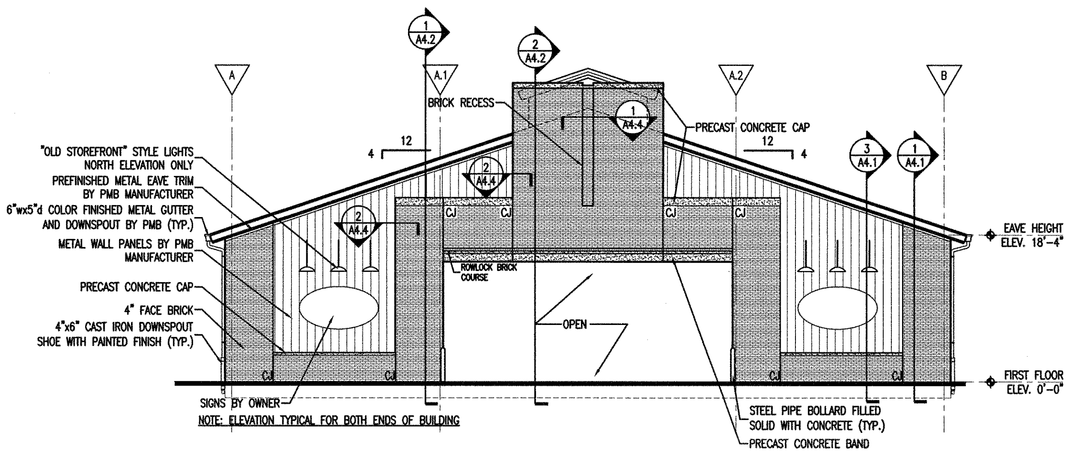

2 FARMERS' SHED #1 AND #2 ELEVATION
3/32"=1'-0"

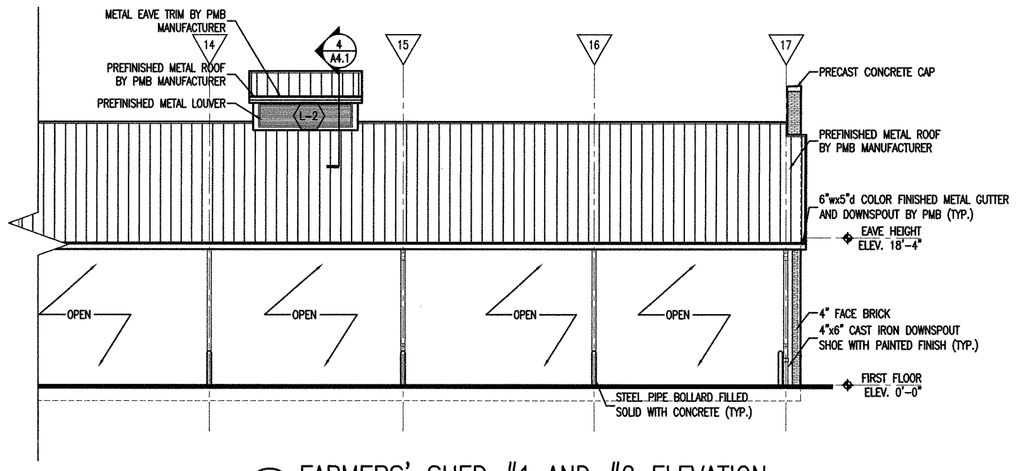

3 FARMERS' SHED #1 AND #2 ELEVATION
3/32"=1'-0"

GMK ASSOCIATES, INC.

Architects/Engineers/Planners
1201 Main Street, Suite 2100
Columbia, S.C. 29201
tel. 803-256-0000
fax 803-255-7243

ALL RIGHTS RESERVED. THIS DRAWING AND THE DESIGN SHOWN THEREON ARE COPYRIGHTED AS PRESCRIBED BY THE LAWS OF THE UNITED STATES AND ARE THE PROPERTY OF GMK ASSOCIATES ARCHITECTURAL DIVISION. ANYONE DUPLICATING, REPRODUCING OR CAUSING TO BE REPRODUCED THE WHOLE OR PART OF THESE DRAWINGS OR THE DESIGN THEREON WITHOUT PERMISSION OF THE ARCHITECT WILL BE SUBJECT TO LEGAL ACTION.

consultants

Klinar Engineering, LLC
Structural Consulting
1804 Bull Street, Suite B
Columbia, S.C. 29201
(803) 779 - 2111 - Phone
(803) 779 - 4333 - Fax

owner

SOUTH CAROLINA DEPARTMENT OF AGRICULTURE

project name

FARMERS' SHED

project number

05020.17

seals/signature

issued for

PRELIMINARY PRICING PACKAGE (NOT FOR CONSTRUCTION)

date

MARCH 18, 2009

number	item	date

key plan

sheet title

FARMERS' SHED ELEVATIONS

sheet number

A3.0

drawn by CAC

checked by